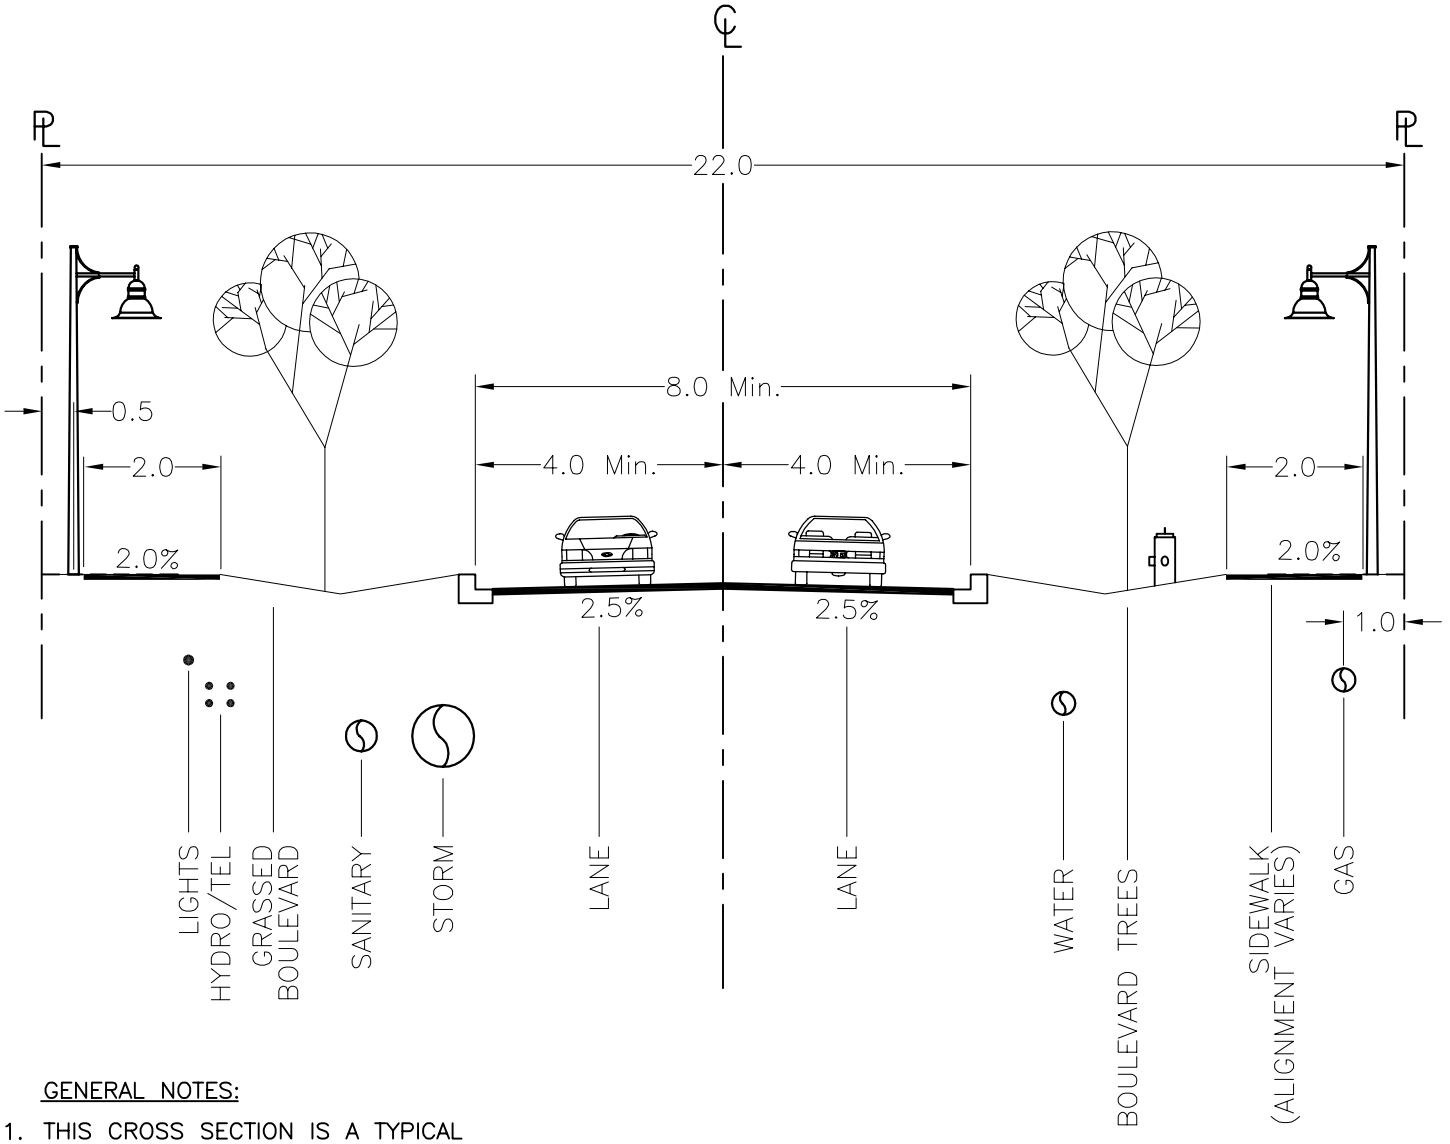

GENERAL NOTES:

1. THIS CROSS SECTION IS A TYPICAL MID–BLOCK DESIGN, INTERSECTIONS ARE TO BE DESIGNED INDEPENDENTLY.
2. ALL CONSTRUCTION TO CONFORM TO MMCD SPECIFICATIONS AND CITY OF LANGFORD SUPPLEMENTS.
3. STREET TREES TO BE PLANTED IN ACCORDANCE WITH BYLAW No.500.
4. PLACE HYDRANT 1.0m MINIMUM FROM EDGE OF PAVEMENT.
5. LIGHTS AND TREES ARE TO BE STAGGERED ALONG BOTH SIDES OF THE ROAD IN ACCORDANCE WITH ILLUMINATION ENGINEERING STANDARDS.

CROSS SECTION FOR MINOR URBAN COLLECTOR

CITY OF LANGFORD
ENGINEERING DEPARTMENT

DATE: 98/12/17	DRAWN: GRH	DWG No. RX-08
SCALE: N.T.S.	APPROVED:	

Dwg Name: RX-08 – Minor Urban Collector.dwg

Last Revised: MAY 31, 2001